


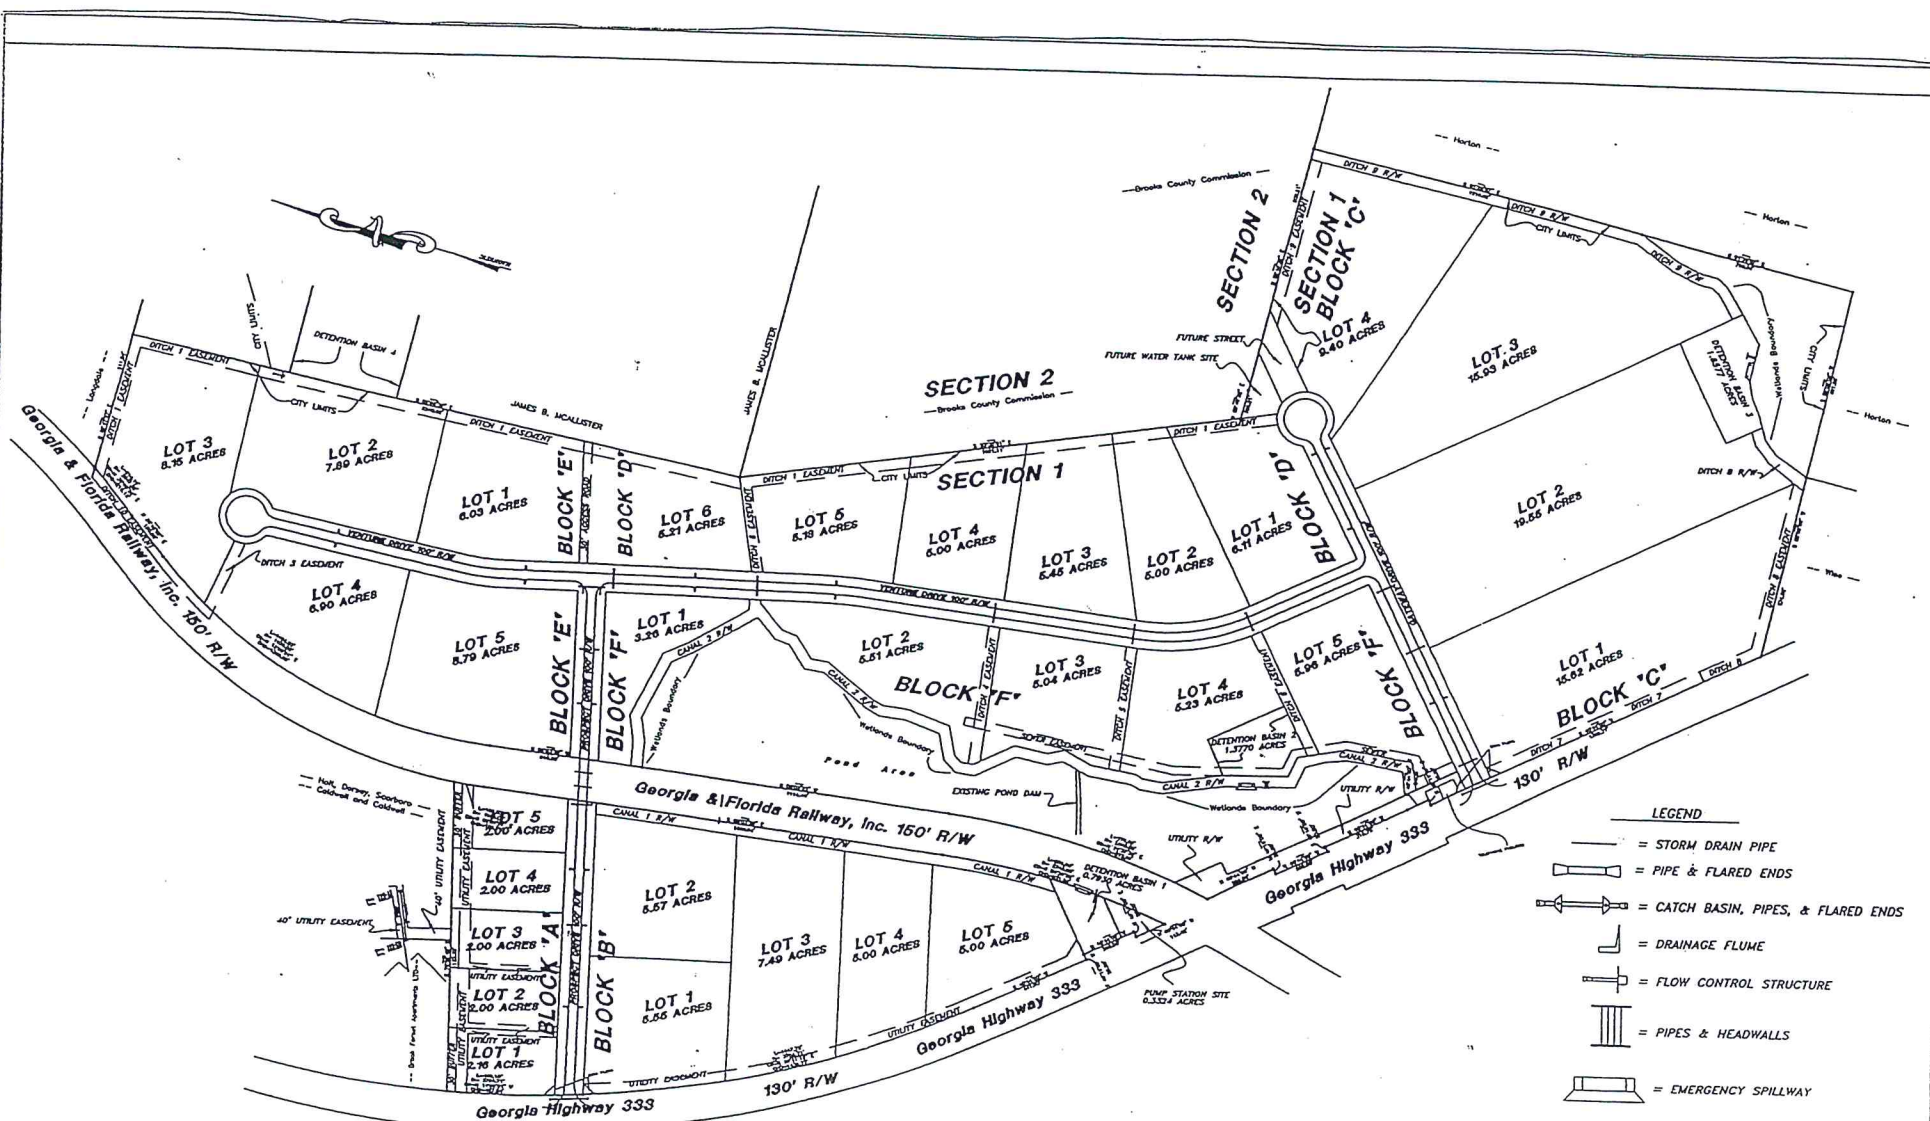

| REVISIONS |          |             |
|-----------|----------|-------------|
| DATE      | REVISION | DESCRIPTION |
|           |          |             |
|           |          |             |

**BROOKS COUNTY INDUSTRIAL PARK - QUITMAN, GA**  
**STREET AND DRAINAGE PLAN**

**DeVane**  
**PlanEng**

Planners/Engineers/Surveyors  
 Post Office Box 860  
 1105 East Screven Street  
 Quitman, Georgia 31643  
 Phone: 229-263-8994

DATE: 3/28/2017  
 SCALE: 1" = 200'  
 PROJECT NUMBER: 17-0



**MAP 1**

# LEGEND

- FIP = FOUND IRON PIN
- SIP = SET IRON PIN
- FIP = FOUND IRON PIPE
- FCM = FOUND CONCRETE MONUMENT
- NM = NON-MONUMENTED
- PS = PREVIOUS SURVEY

**Survey For: Brooks County  
Development Authority  
Tracts 1 thru 5  
147.0660 Total Acres  
Land Lots 343 & 348  
12th Land District  
Brooks County  
Georgia**


**Survey by: DeVane PlanEng  
Planners/Engineers/Surveyors  
P. O. Box 860  
Quitman, Georgia  
229-263-8994  
January 22, 2012  
Scale: 1" = 200'**



DRAWING FILE: 2008/BROOKS DEV AUTH/DWG/BROOKS125

## EQUIPMENT USED

AUTOCAD LAND DESKTOP 2000  
CARLSON DATA COLLECTOR, CARLSON SW  
C & C WIN 7.0  
GATEWAY 855 CM  
SOLEGA STRATUS GPS RECEIVERS  
TOPCON ROBOTIC CPT 0205A  
TOPCON CTS 303B  
100' STEEL TAPE  
AUTOCAD - 13e-4  
SOFTDESK 7.6

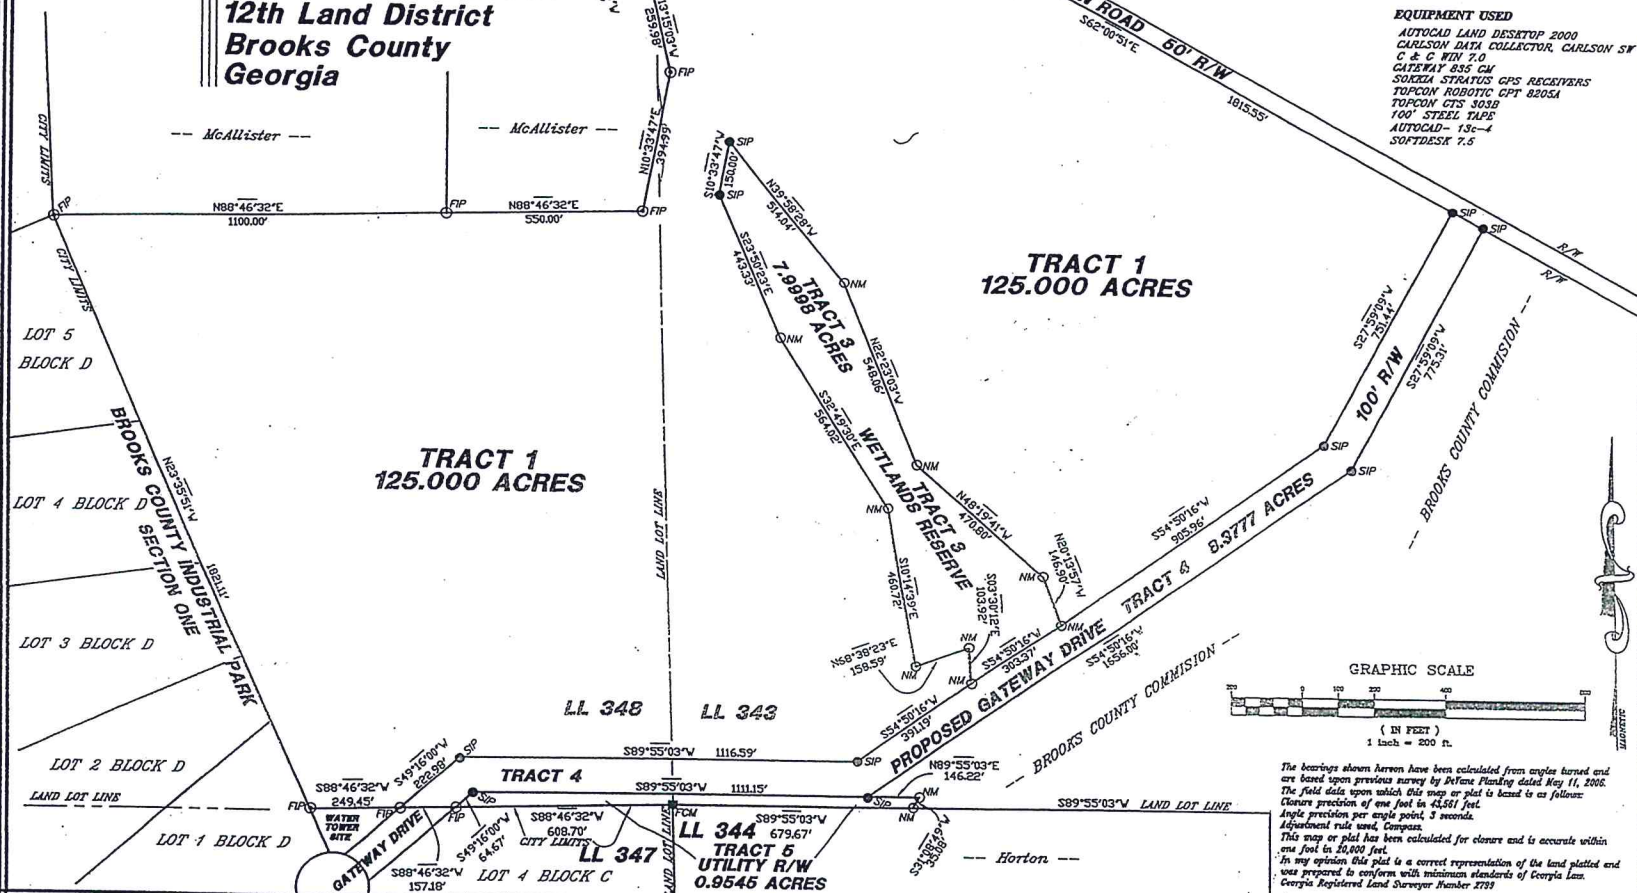

The bearings shown herein have been calculated from angles turned and are based upon previous survey by DeVane, Planning dated May 11, 2006. The field data upon which this map or plat is based is as follows: Closure precision of one foot in 41,561 feet. Angle precision per angle point, 3 seconds. Adjustment rule used, Compass. This map or plat has been calculated for closure and is accurate within one foot in 20,000 feet. In my opinion this plat is a correct representation of the land plotted and was prepared to conform with minimum standards of Georgia Law. Georgia Registered Land Surveyor Number 2793